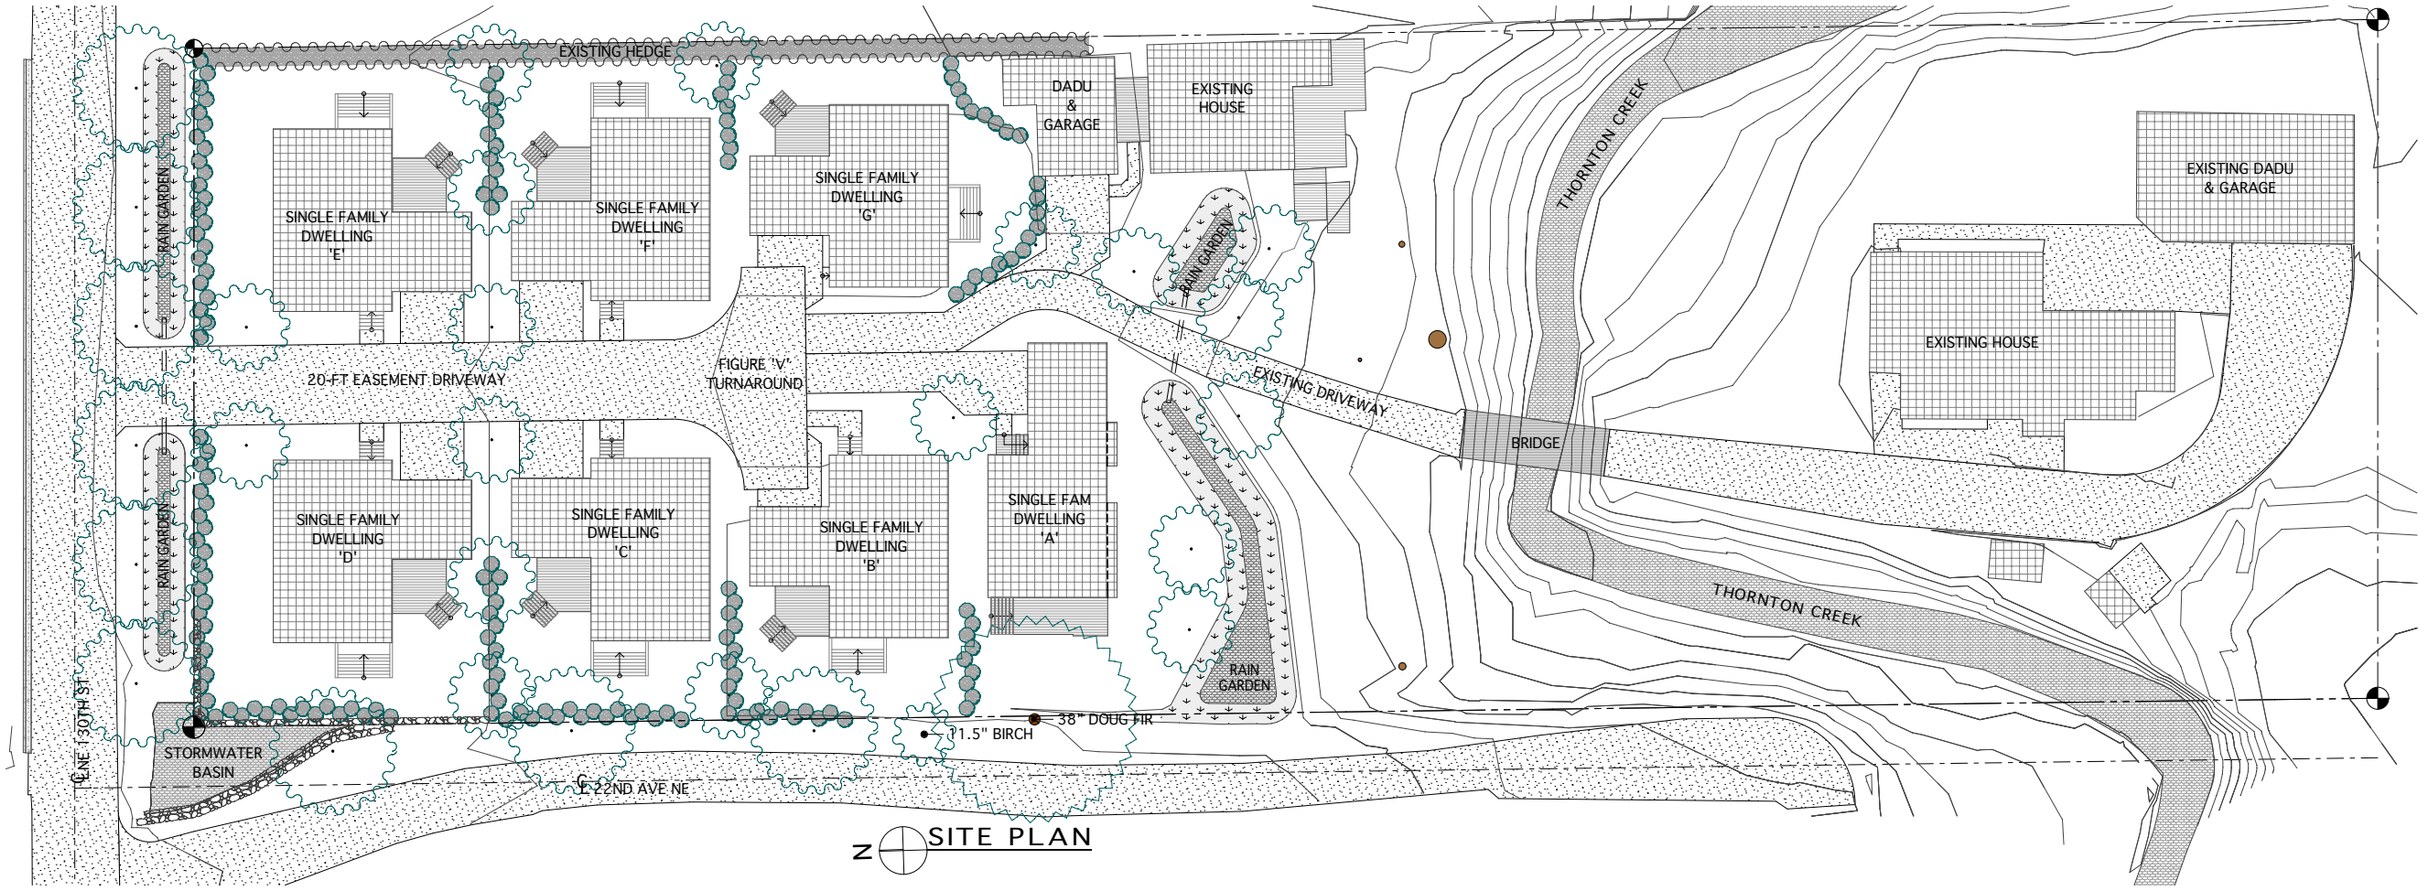
EXISTING HEDGE
DADU & GARAGE
EXISTING HOUSE
THORNTON CREEK
EXISTING DADU & GARAGE
RAIN GARDEN
SINGLE FAMILY DWELLING 'E'
SINGLE FAMILY DWELLING 'F'
SINGLE FAMILY DWELLING 'G'
RAIN GARDEN
EXISTING HOUSE
20-FT EASEMENT DRIVEWAY
FIGURE 'V' TURNAROUND
EXISTING DRIVEWAY
BRIDGE
RAIN GARDEN
SINGLE FAMILY DWELLING 'D'
SINGLE FAMILY DWELLING 'C'
SINGLE FAMILY DWELLING 'B'
SINGLE FAM DWELLING 'A'
THORNTON CREEK
RAIN GARDEN
38" DOUG FIR
11.5" BIRCH
STORMWATER BASIN
℄ NE 130TH ST
℄ 22ND AVE NE
N

SITE PLAN