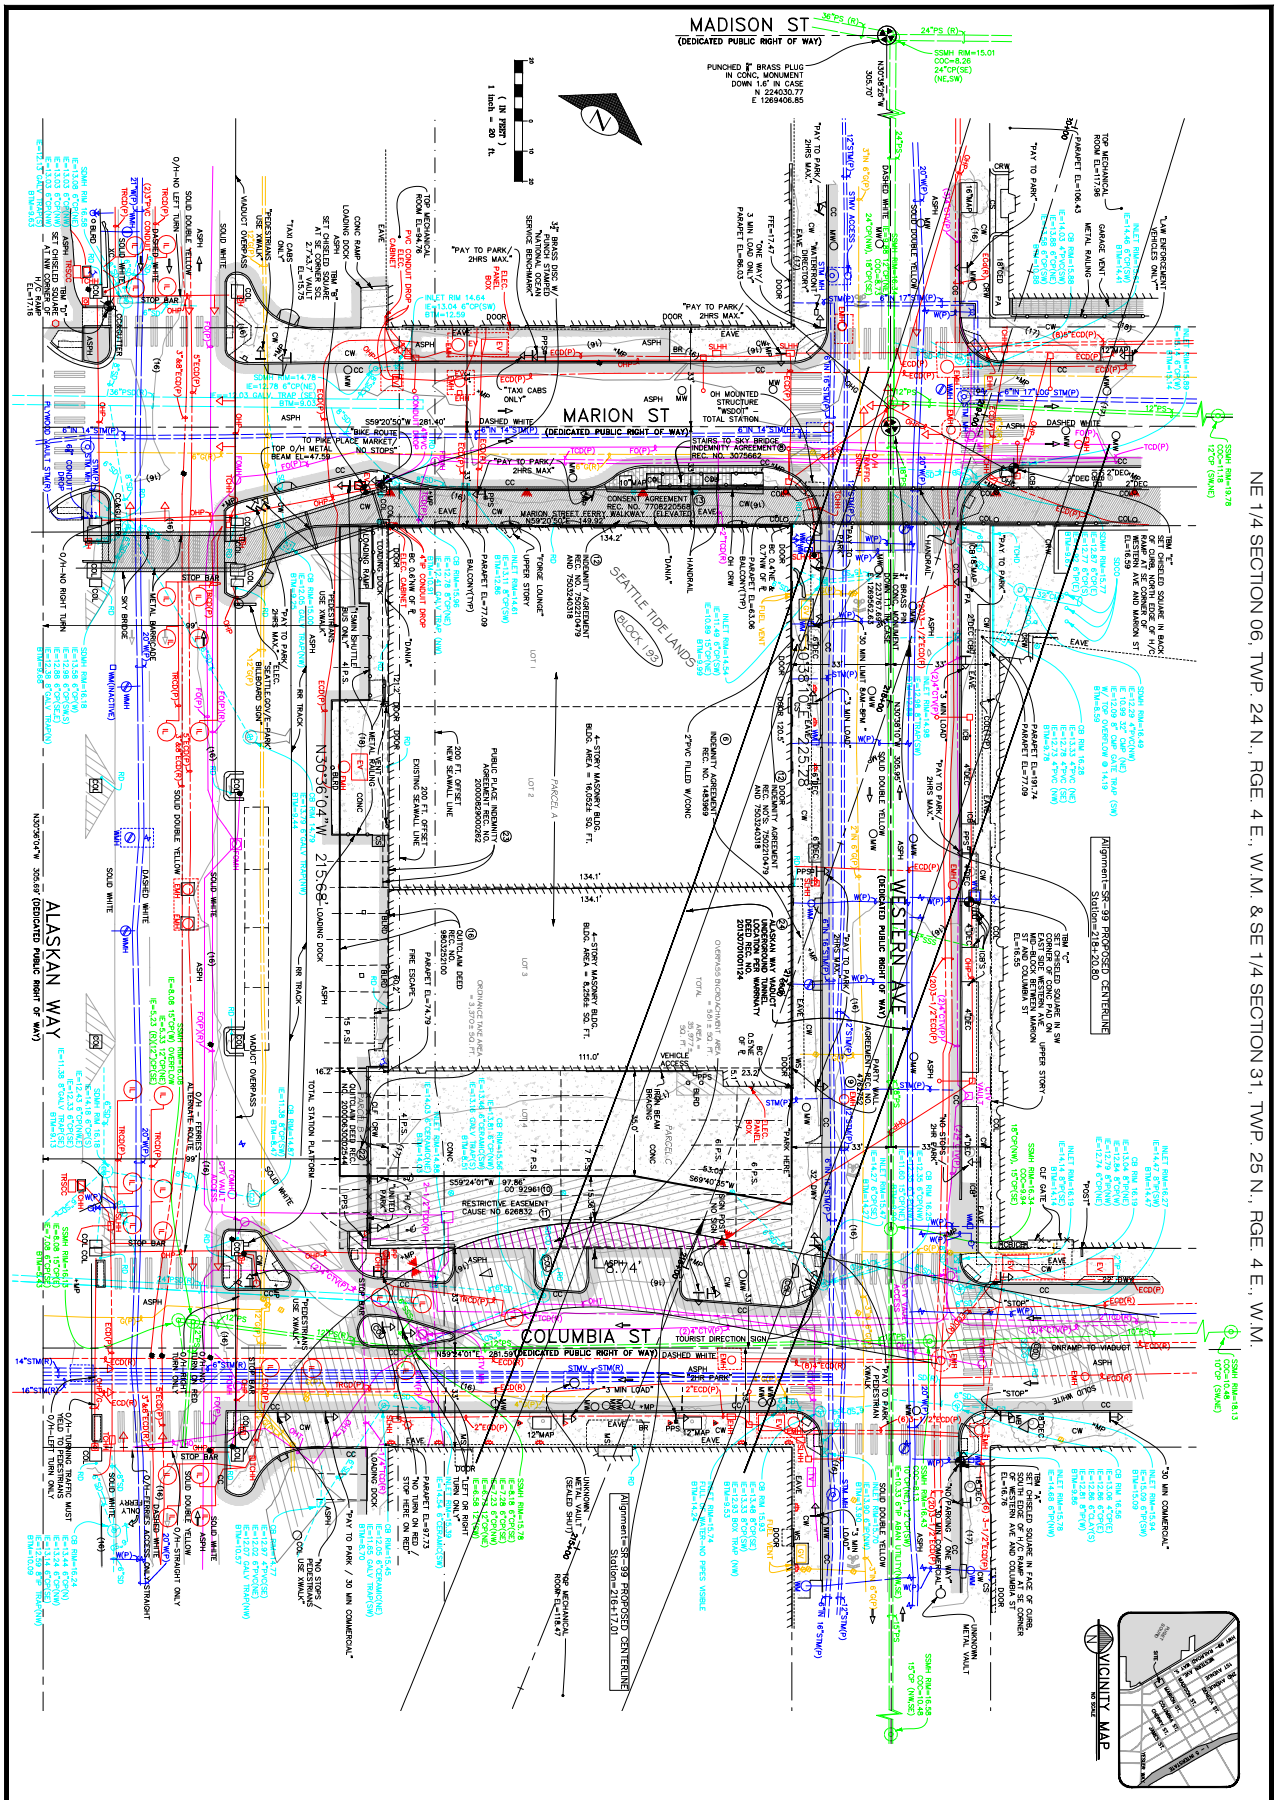

drawn by JRM	checked by TRS	scale 1"=20'	date 07/28/17
job no. 2016087.05		sheet 1 of 2	

TOPOGRAPHIC AND BOUNDARY SURVEY

MSRE

809-815 WESTERN AVE

SEATTLE, KING COUNTY, WASHINGTON

NO	REVISION	DATE

BUSH, ROED & HITCHINGS, INC.
LAND SURVEYORS & CIVIL ENGINEERS
2009 MINOR AVE. EAST
SEATTLE, Washington
98102-3513
(206) 323-4144
1-800-935-0508
FAX# (206) 323-7135

BUSH, ROED & HITCHINGS, INC. CORPORATE SEAL 1969 WASHINGTON

TAYLOR R. SCHULTE STATE OF WASHINGTON 44646 REGISTERED PROFESSIONAL LAND SURVEYOR